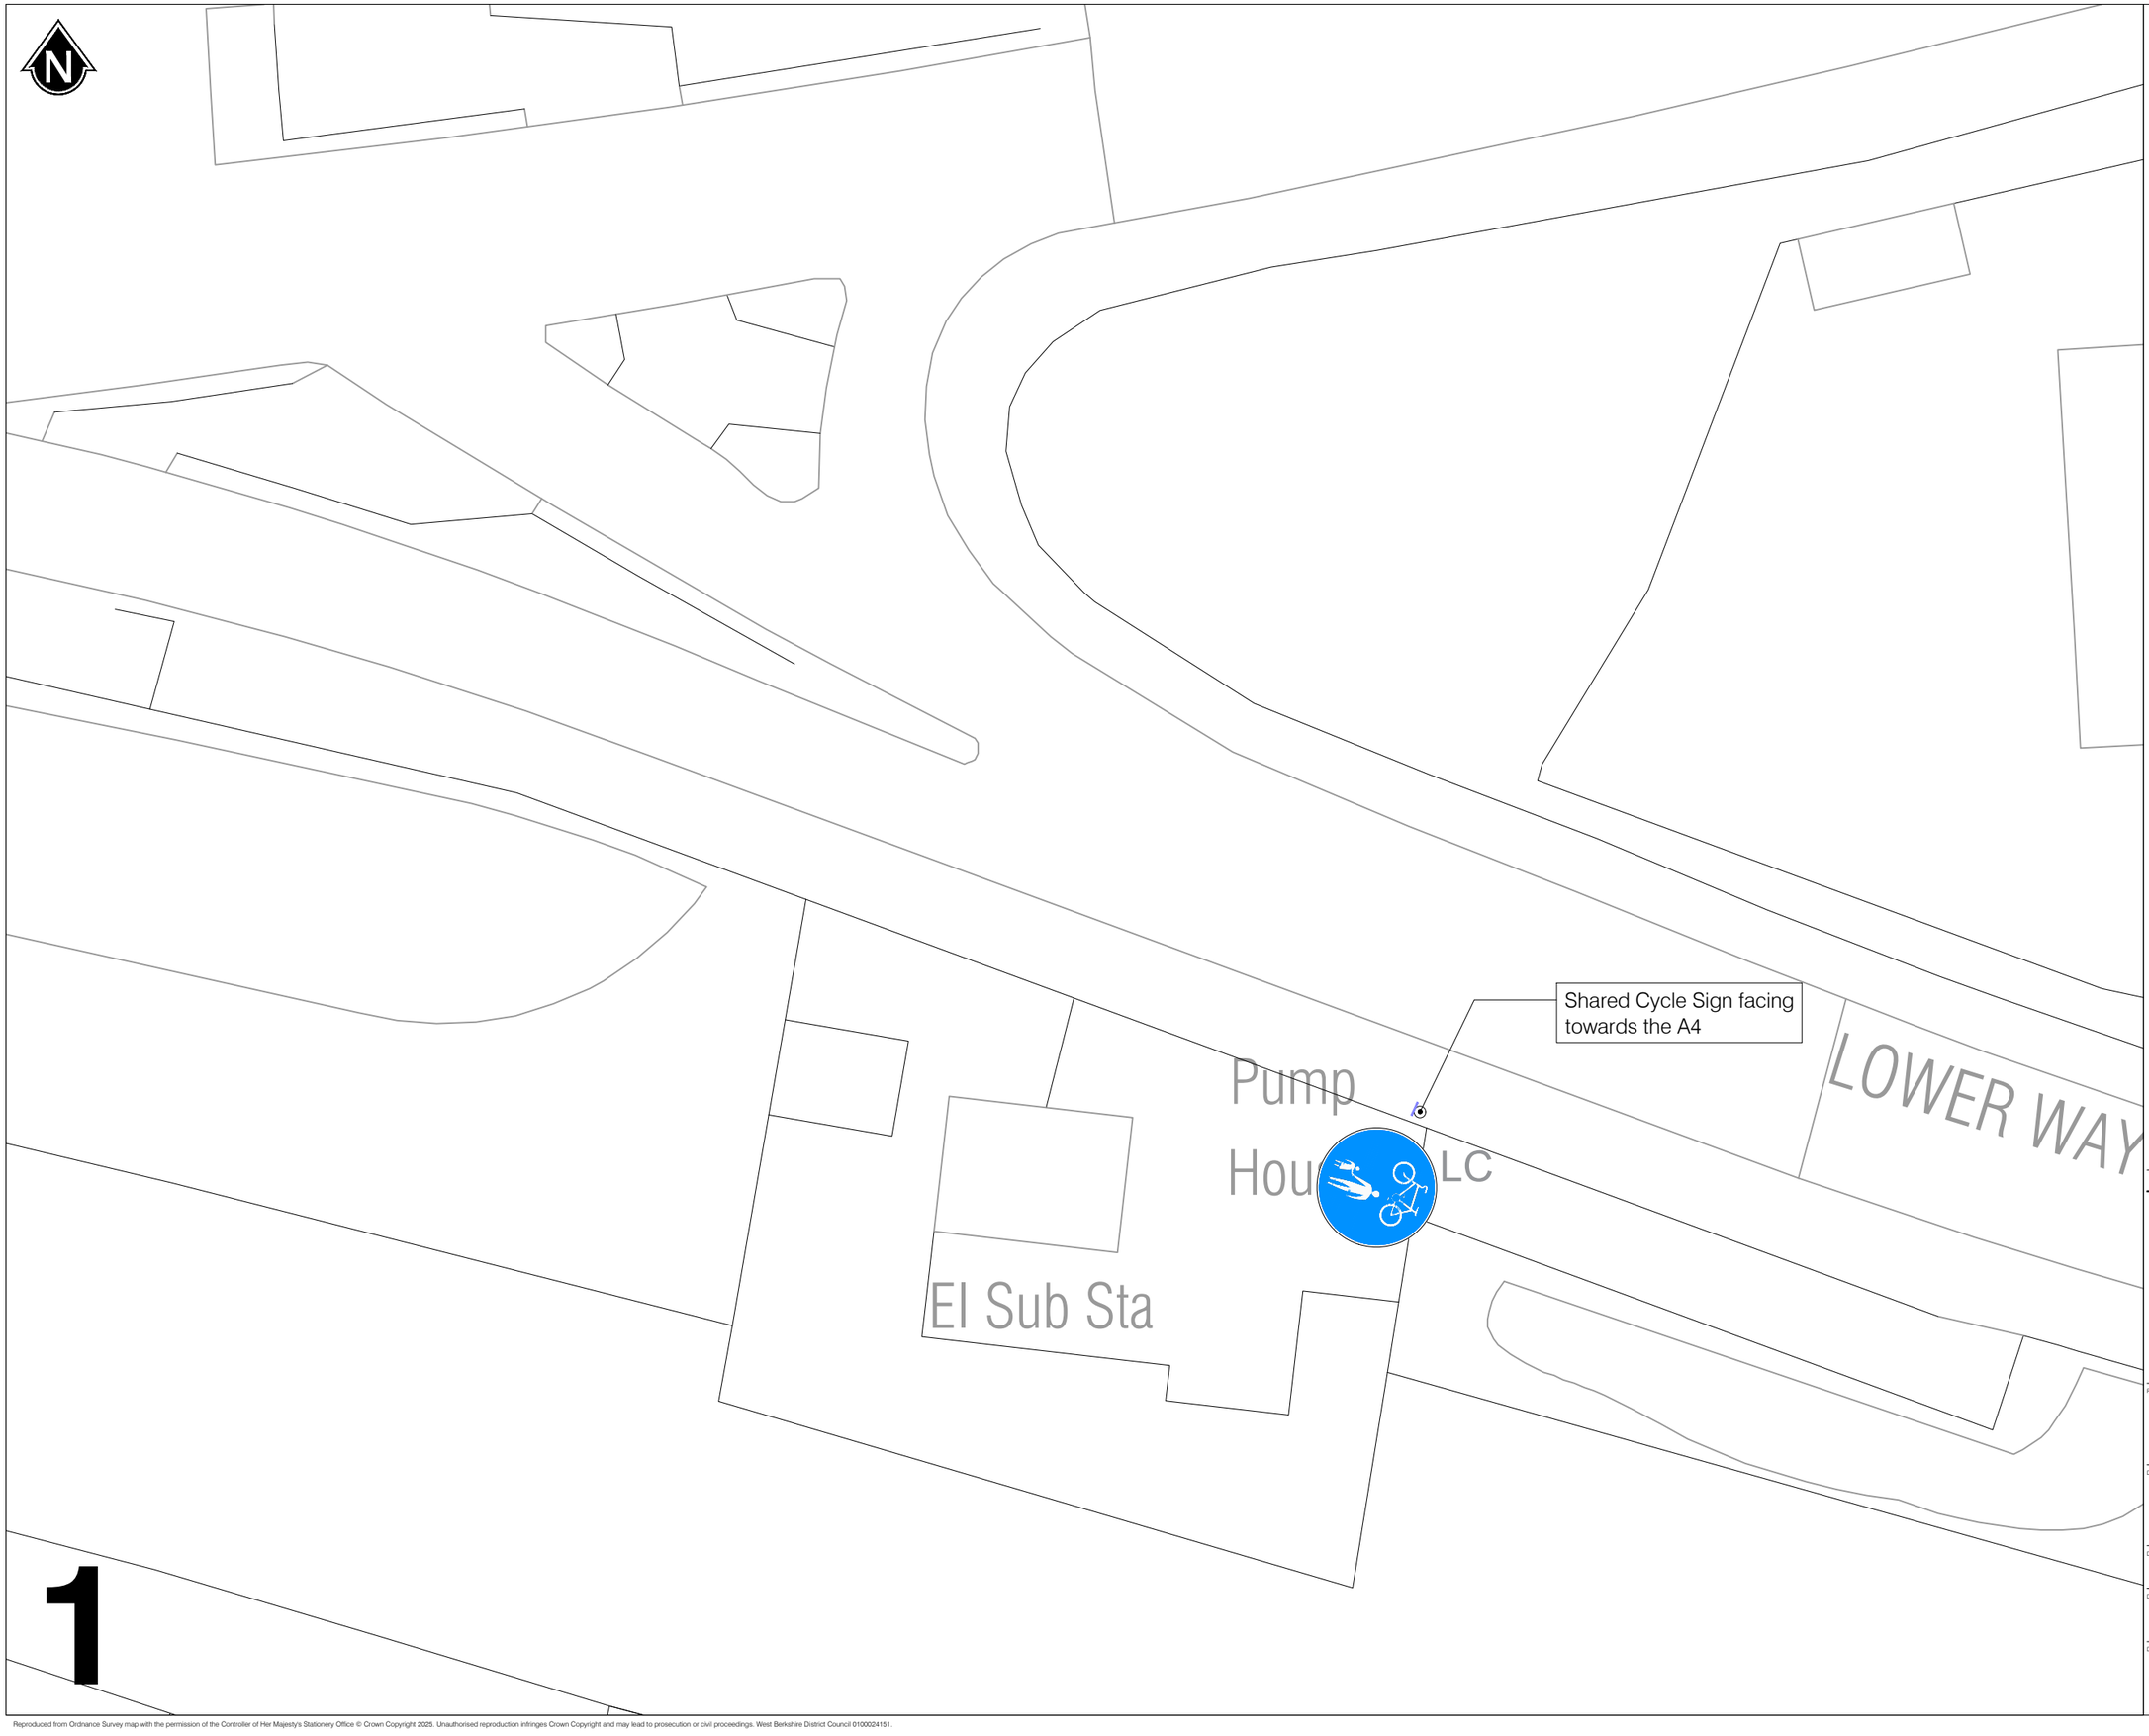


Notes

1. Do not scale from this drawing.
2. All dimensions are shown in metres unless shown otherwise.
3. This drawing shows a proposed design for consultation.

Rev	Rev date	Description	DR	AU

West Berkshire Council

Environment

Council Offices Market Street Newbury RG14 5LD

Project title

Lower Way

Drawing title

A4 Junction

Date	Drawn by	Checked by	Paper size	Scale	Revision
29/08/2025	SF		A3	NTS	1

Drawing number

81236-AT-131-1


Drawing Status

Consultation

1

I:\Transport & Countryside\Network Management\#Scanned # AT\AT\ Lower Way Shared Use\ #Drawings Feasibility\10 Consultation\265915 Lower Way 11 consultation.dwg

Reproduced from Ordnance Survey map with the permission of the Controller of Her Majesty's Stationery Office © Crown Copyright 2025. Unauthorised reproduction infringes Crown Copyright and may lead to prosecution or civil proceedings. West Berkshire District Council 0100024151.

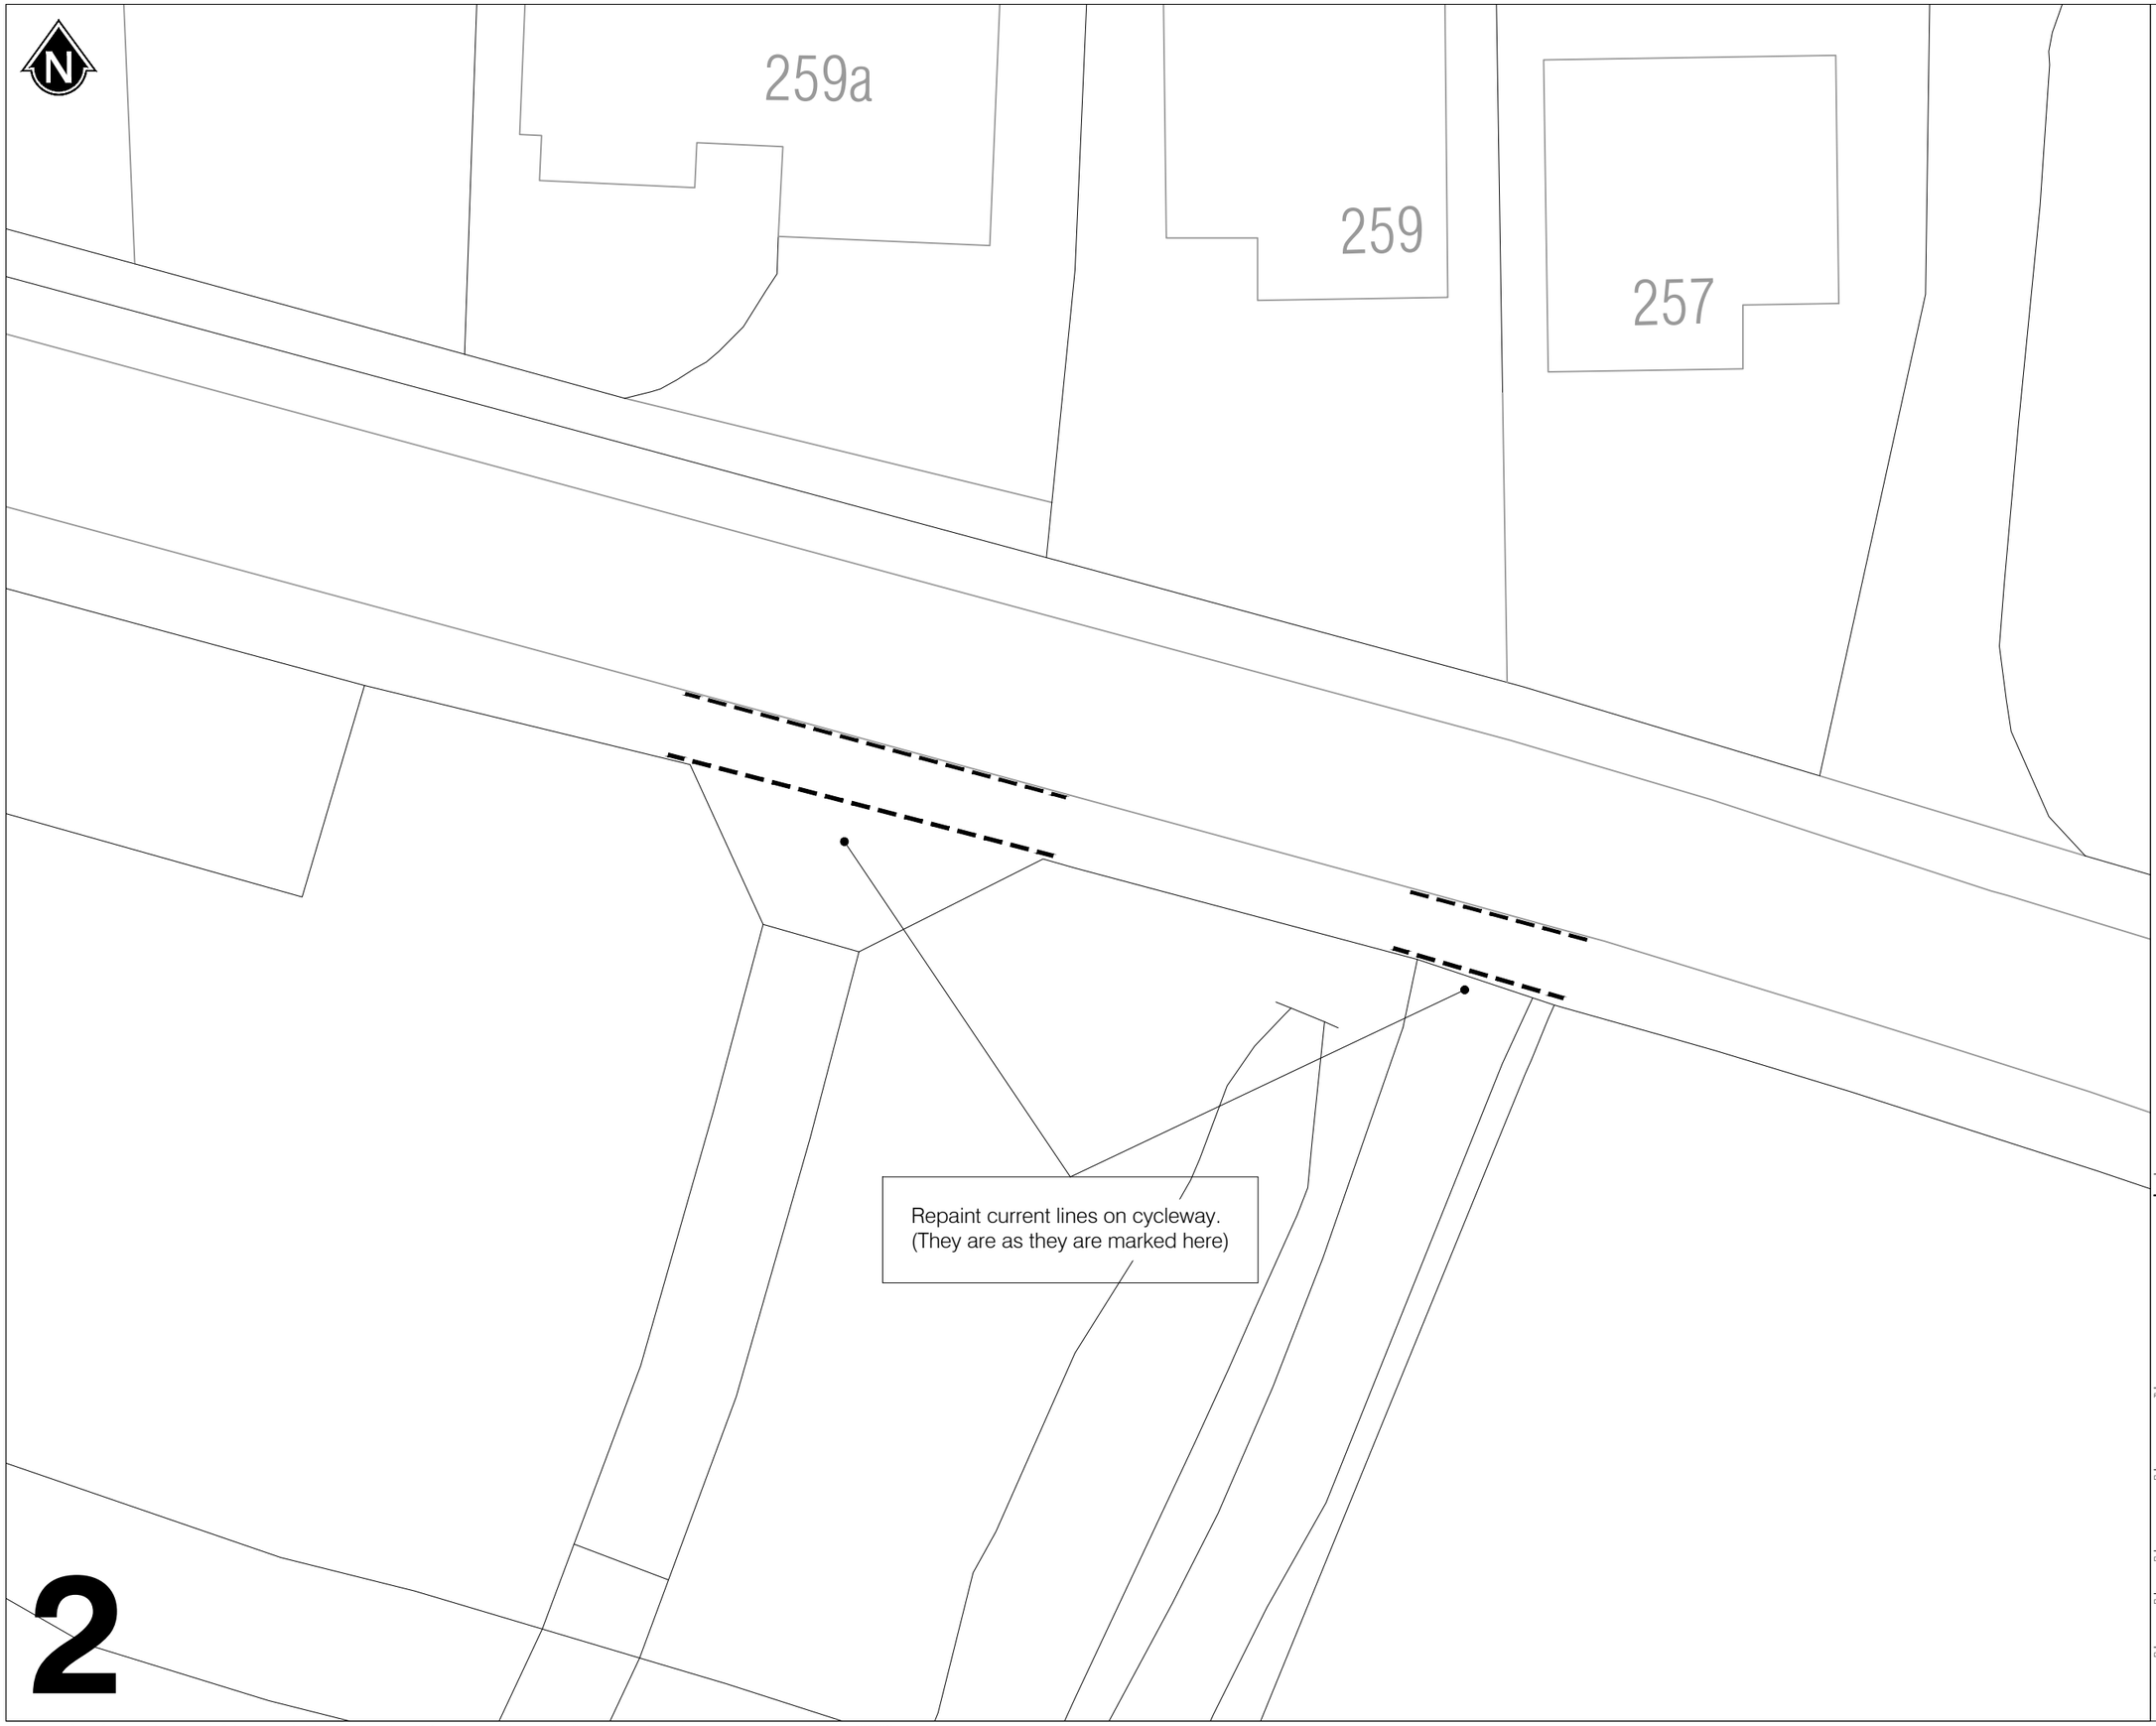

Notes

1. Do not scale from this drawing.
2. All dimensions are shown in metres unless shown otherwise.
3. This drawing shows a proposed design for consultation.

Rev	Rev date	Description	DR	AU

West Berkshire Council

Environment

Council Offices Market Street Newbury RG14 5LD

Project title

Lower Way

Drawing title

259 Minor Access Roads

Date	Drawn by	Checked by	Paper size	Scale	Revision
29/08/2025	SF		A3	NTS	1

Drawing number

81236-AT-131-2

Drawing Status

Consultation

Reproduced from Ordnance Survey map with the permission of the Controller of Her Majesty's Stationery Office © Crown Copyright 2025. Unauthorised reproduction infringes Crown Copyright and may lead to prosecution or civil proceedings. West Berkshire District Council 0100024151.

I:\Transport & Countryside\Network Management\4\Schemes\ # AT\AT\ Lower Way Shared Use\ # Drawings\Feasibility\10 Consultation\259915 Lower Way 11 consultation.dwg

Install Shared Cycle Crossing with Tactiles

- Tactiles added
- Crossings are 2m wide

Dropped Crossing

Dropped Crossing

Cycles crossing

950 Cycle Route Ahead and 'Cycles Crossing' Signs facing the Leisure Park

3

Key

Cycleway

Carriageway

Carriageway Give Way

Cycleway Give Way

Blister Paving

Carriageway Junction Markings

Notes

1. Do not scale from this drawing.
2. All dimensions are shown in metres unless shown otherwise.
3. This drawing shows a proposed design for consultation.

Rev	Rev date	Description	DR	AU

West Berkshire Council

Environment

Council Offices Market Street Newbury RG14 5LD

Project title

Lower Way

Drawing title

Leisure Park Crossing

Date	Drawn by	Checked by	Paper size	Scale	Revision
29/08/2025	SF		A3	NTS	1

Drawing number


81236-AT-131-3

Drawing Status

Consultation

I:\Transport & Countryside\Network Management\HS\Schemes # ATJKT\ Lower Way Shared Use # Drawings\Feasibility\10 Consultation\25091 Lower Way 11 consultation.dwg

Reproduced from Ordnance Survey map with the permission of the Controller of Her Majesty's Stationery Office © Crown Copyright 2025. Unauthorised reproduction infringes Crown Copyright and may lead to prosecution or civil proceedings. West Berkshire District Council 0100024151.

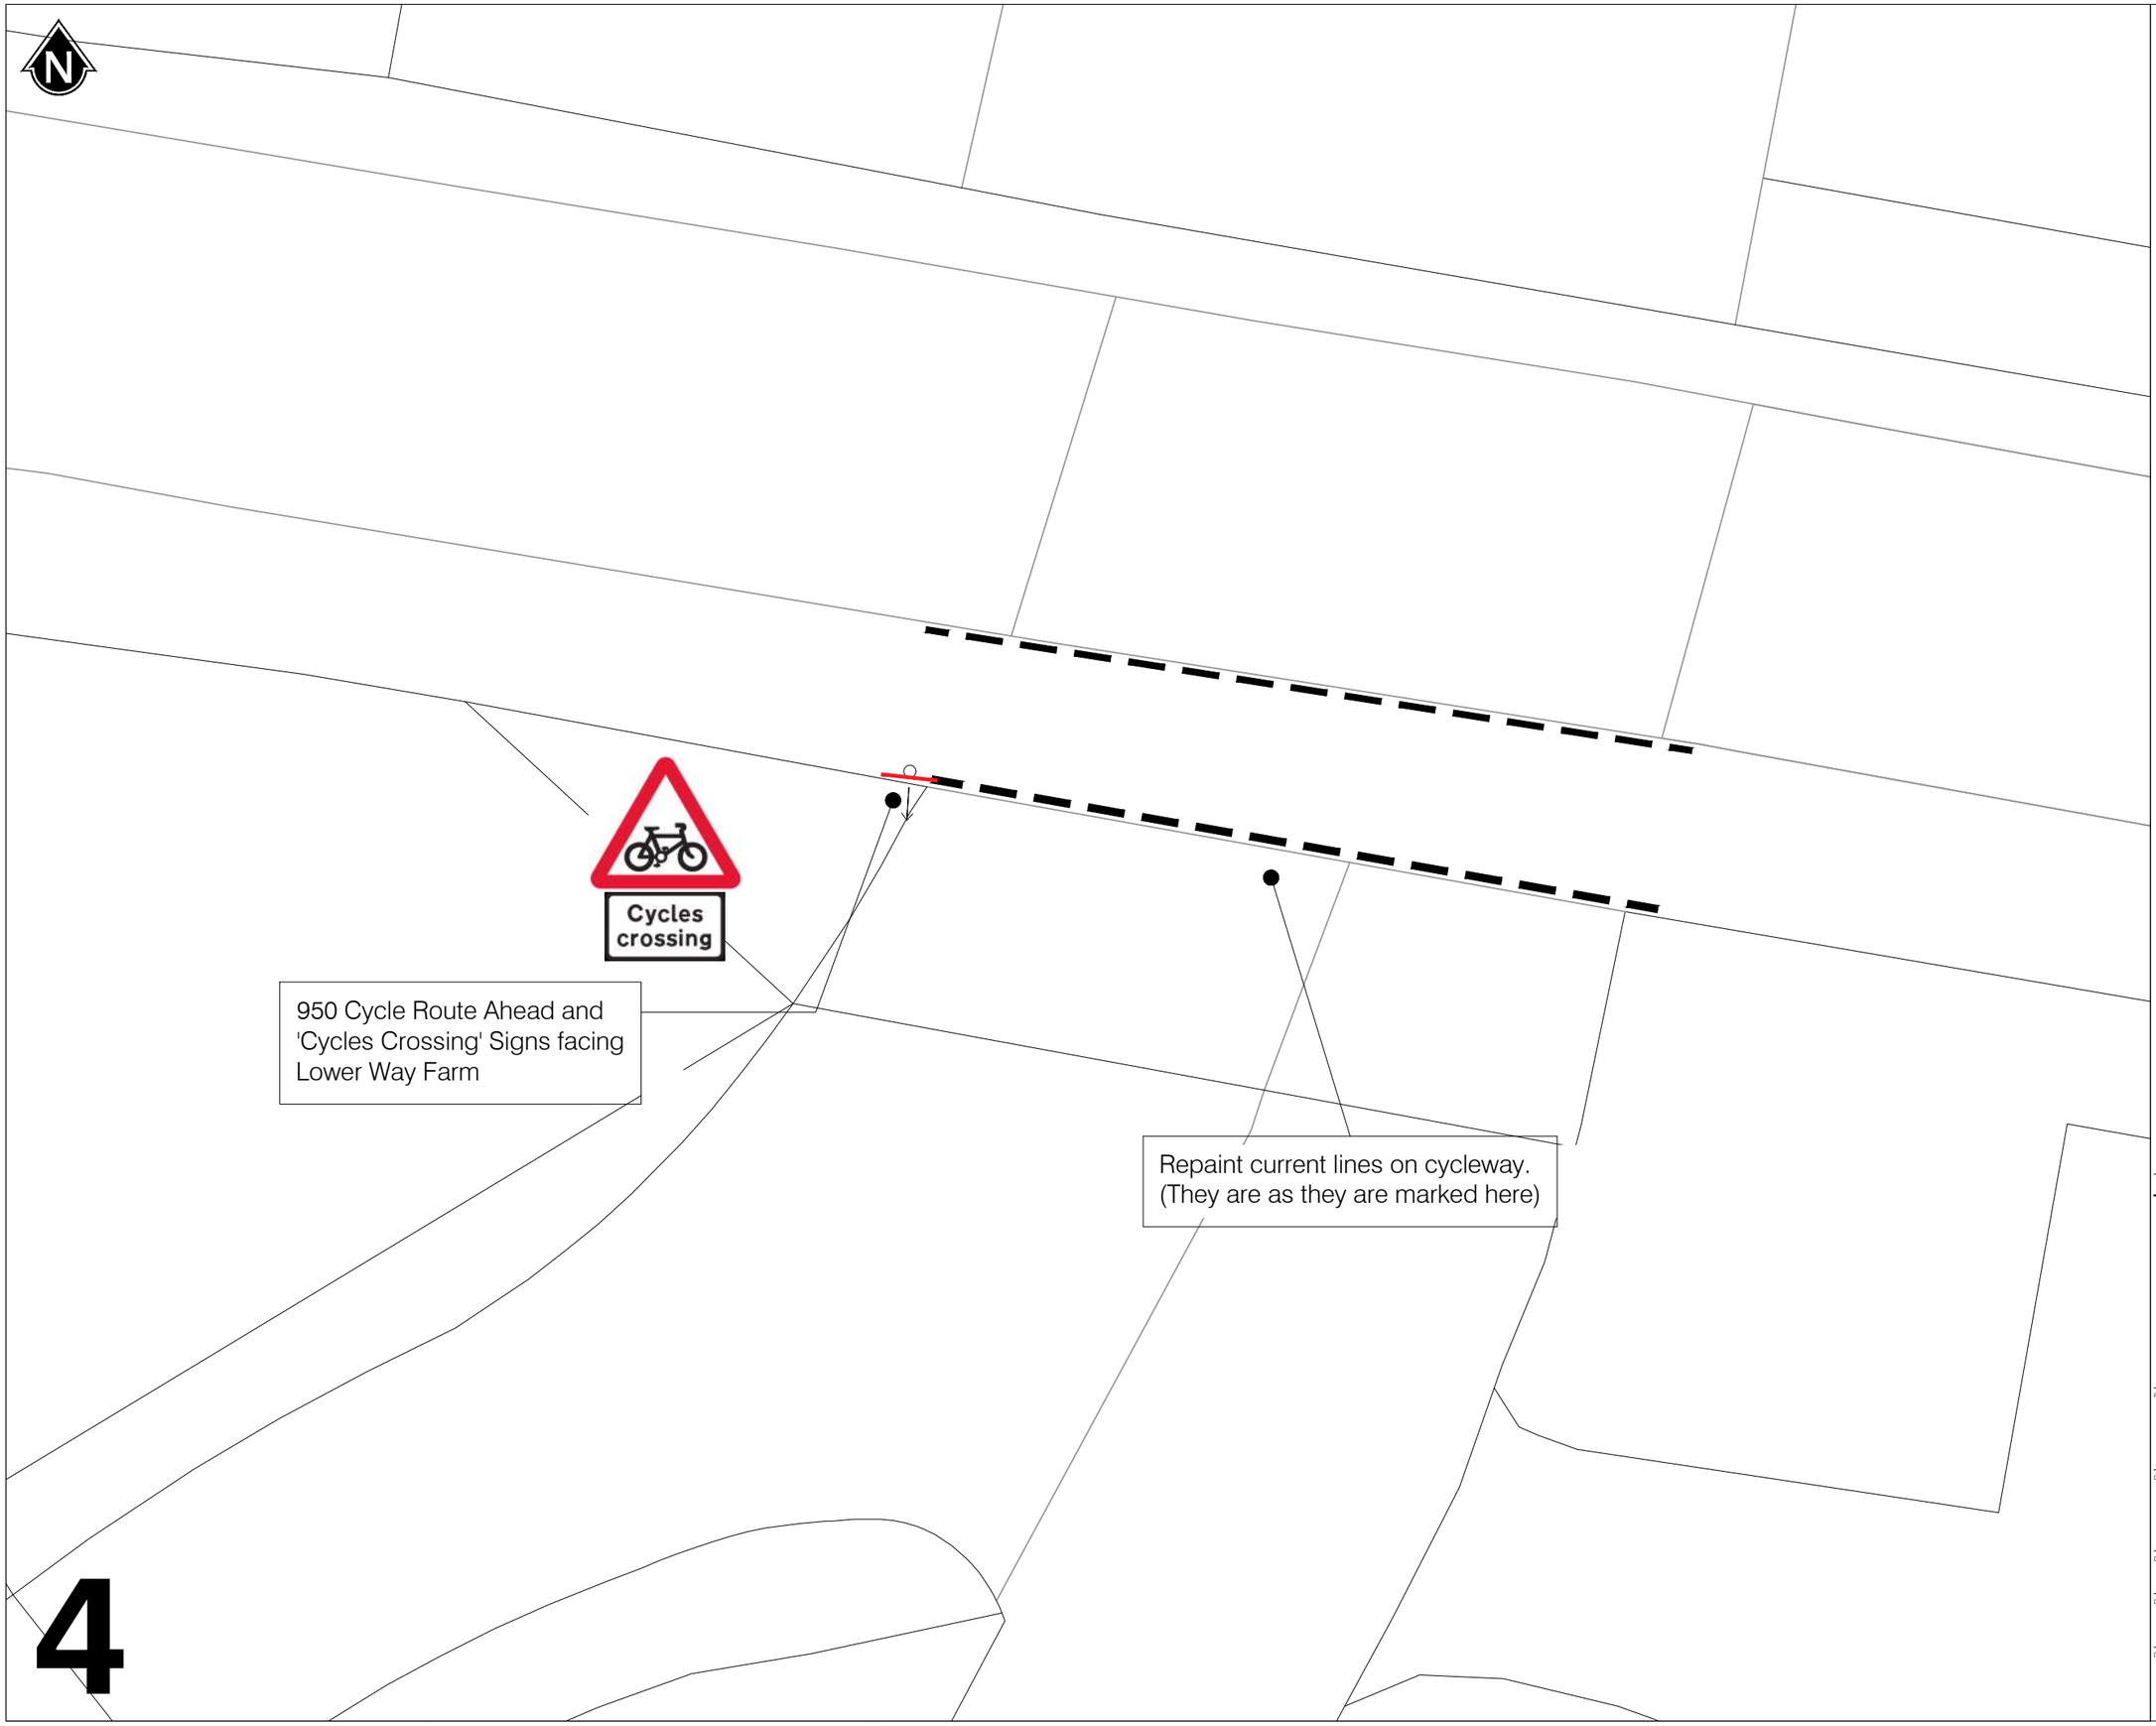

4

Notes

1. Do not scale from this drawing.
2. All dimensions are shown in metres unless shown otherwise.
3. This drawing shows a proposed design for consultation.

Rev	Rev date	Description	DR	AU

West Berkshire Council

Environment

Council Offices Market Street Newbury RG14 5LD

Project title

Lower Way

Drawing title

Lower Way Farm Crossing

Date	Drawn by	Checked by	Paper size	Scale	Revision
29/08/2025	SF		A3	NTS	1

Drawing number


81236-AT-131-4

Drawing Status

Consultation

I:\Transport & Countryside\Network Management\HS\Schemes\ AT\AT1 Lower Way Shared Use\4 Drawings\Feasibility\10 Consultation\250915 Lower Way 11 consultation.dwg

Reproduced from Ordnance Survey map with the permission of the Controller of Her Majesty's Stationery Office © Crown Copyright 2025. Unauthorised reproduction infringes Crown Copyright and may lead to prosecution or civil proceedings. West Berkshire District Council 0100024151.

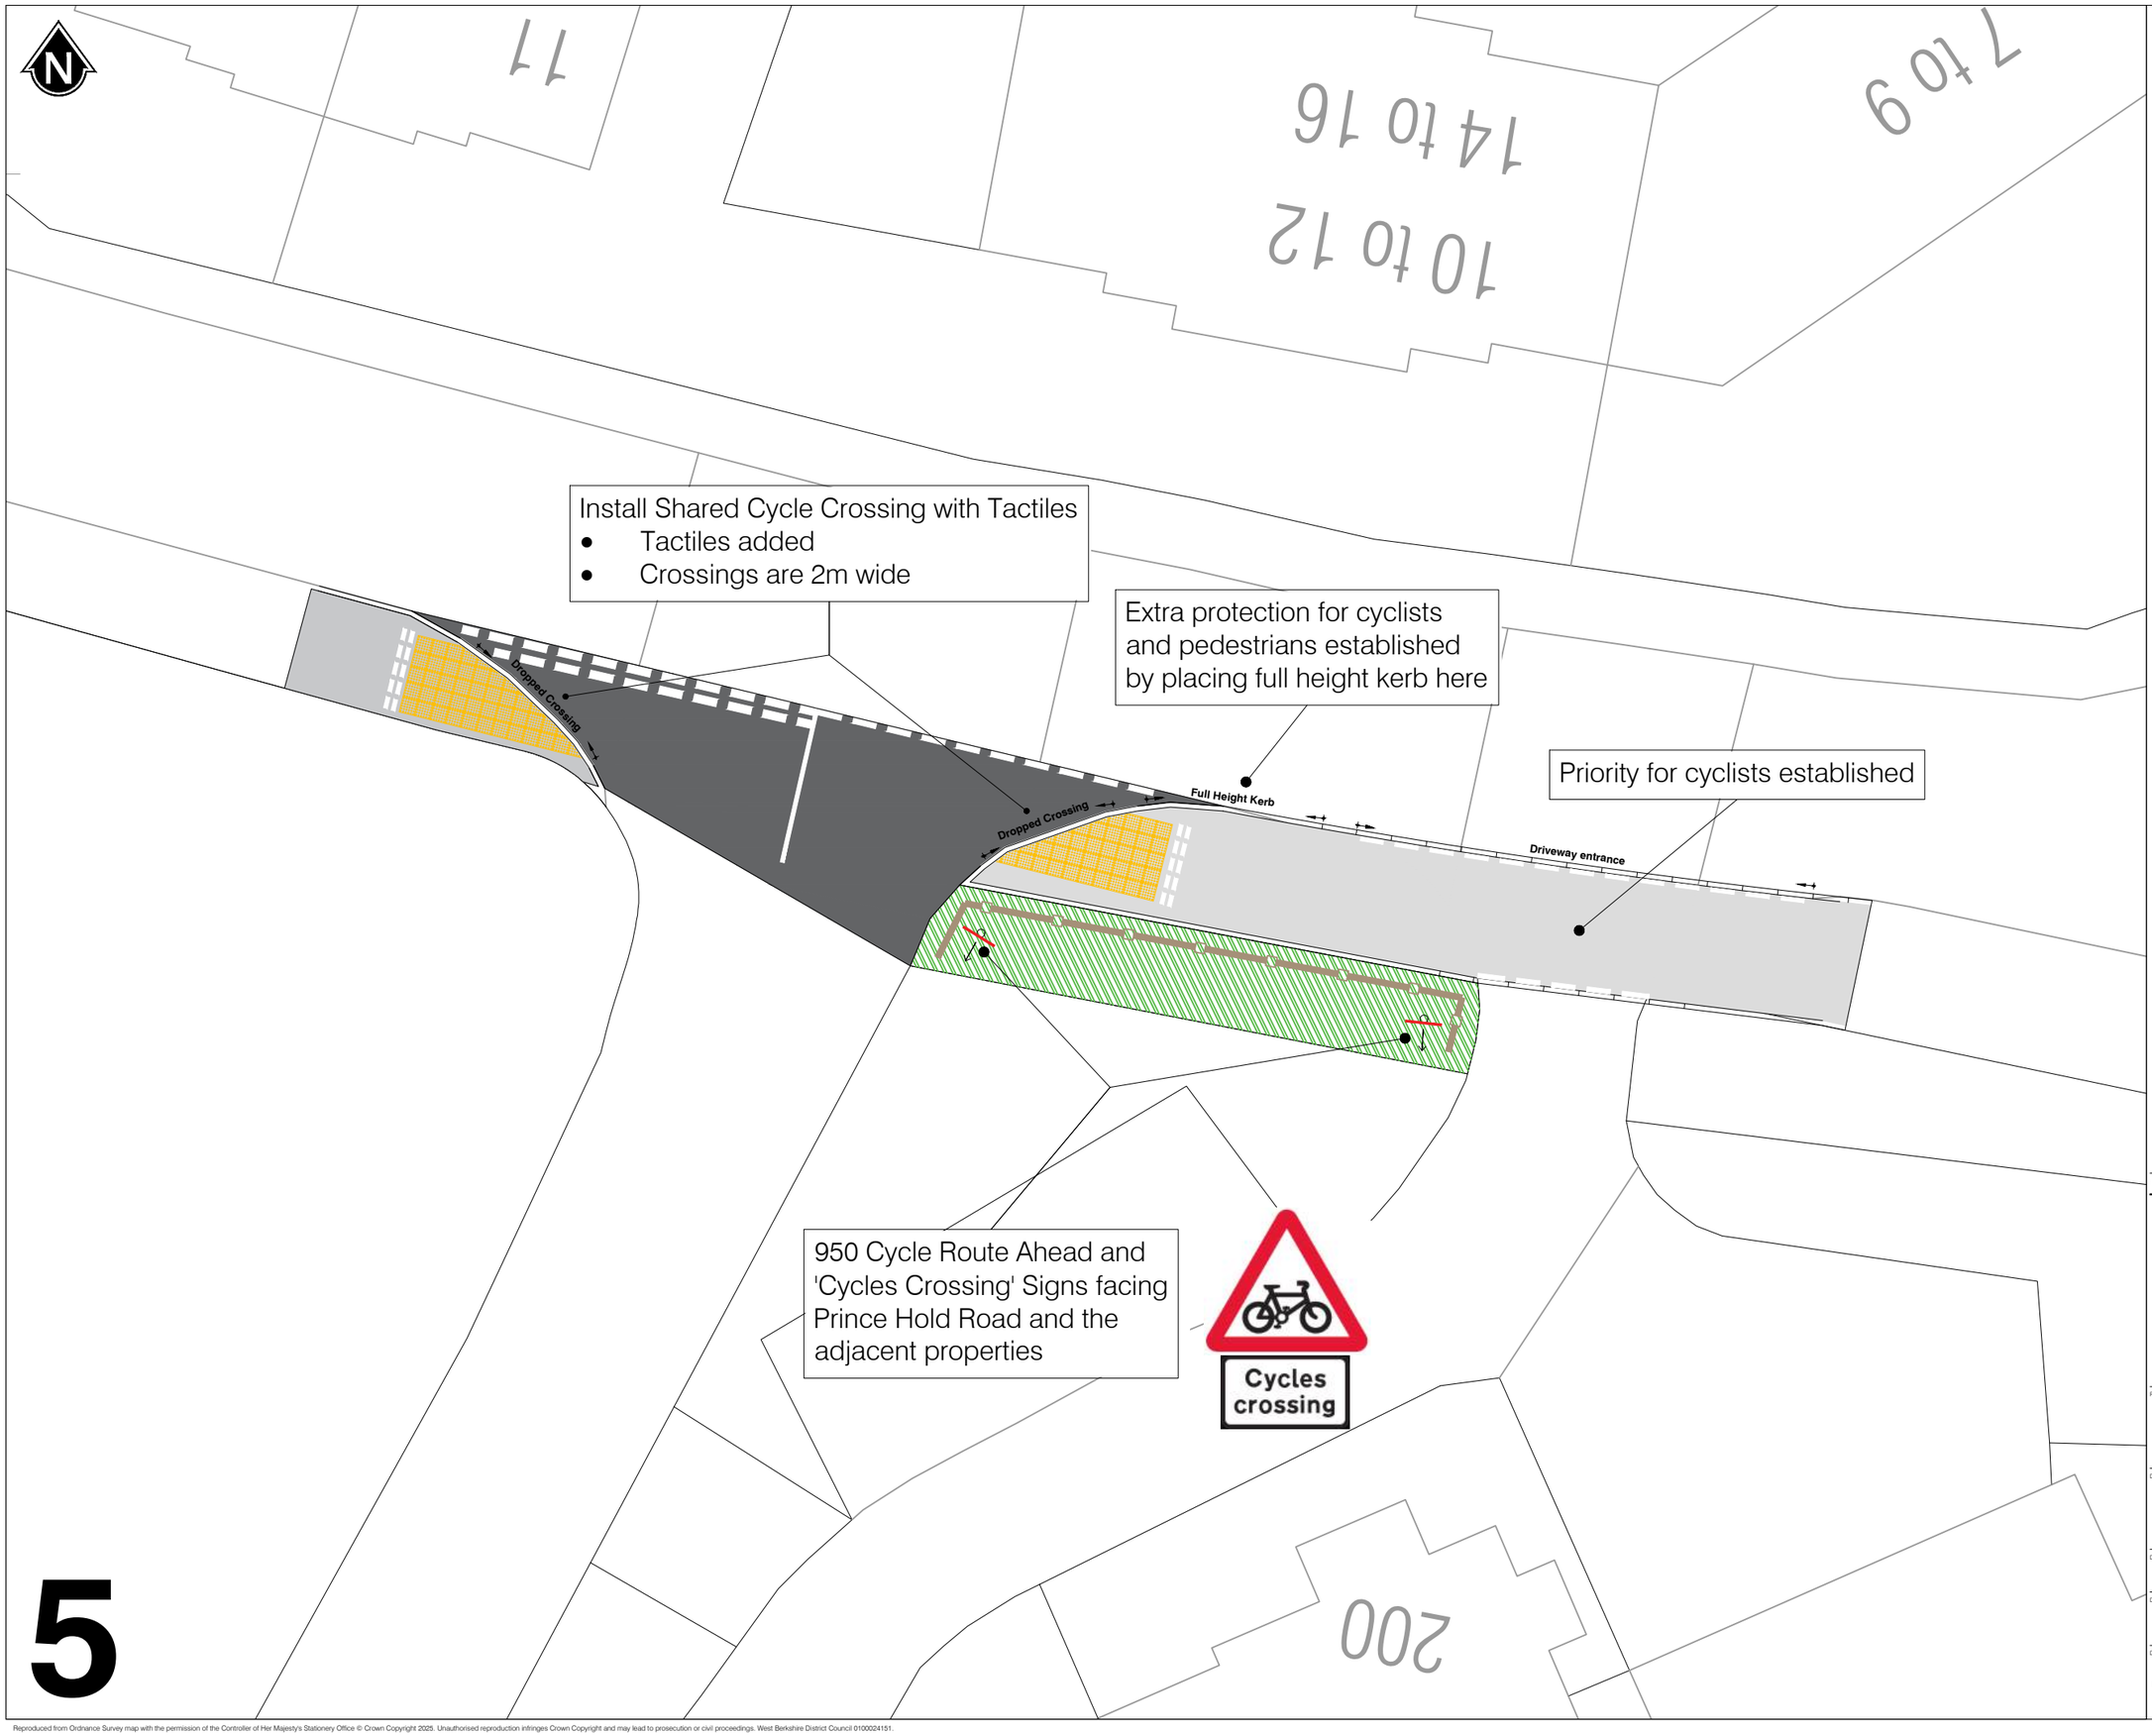

Key

Cycleway

Carriageway

Carriageway Give Way

Cycleway Give Way

Blister Paving

Carriageway Junction Marking

Junction Over Cycleway Marking

Ascot Fencing, 1m high

Grass

Notes

1. Do not scale from this drawing.
2. All dimensions are shown in metres unless shown otherwise.
3. This drawing shows a proposed design for consultation.

Rev	Rev date	Description	DR	AU

West Berkshire Council

Environment

Council Offices Market Street Newbury RG14 5LD

Project title

Lower Way

Drawing title

Prince Hold Road Crossing

Date	Drawn by	Checked by	Paper size	Scale	Revision
29/08/2025	SF		A3	NTS	1

Drawing number

81236-AT-131-5

Drawing Status

Consultation

5

I:\Transport & Countryside\Network Management\#Schemes # AT\#T\ Lower Way Shared Use\Drawings\Feasibility\10 Consultation\250915 Lower Way 11 consultation.dwg

Reproduced from Ordnance Survey map with the permission of the Controller of Her Majesty's Stationery Office © Crown Copyright 2025. Unauthorised reproduction infringes Crown Copyright and may lead to prosecution or civil proceedings. West Berkshire District Council 0100024151.

LOWER WAY

Install Shared Cycle Crossing with Tactiles
- Tactiles added
- Crossings are 2m wide

Dropped Crossing

Dropped Crossing

Cycles crossing

950 Cycle Route Ahead and 'Cycles Crossing' Sign facing the sewage works entrance

6

Key

Cycleway

Carriageway

Carriageway Give Way

Junction Over Cycleway Markings

Blister Paving

Carriageway Junction Marking

Notes

1. Do not scale from this drawing.
2. All dimensions are shown in metres unless shown otherwise.
3. This drawing shows a proposed design for consultation.

Rev	Rev date	Description	DR	AU

West Berkshire Council
Environment
Council Offices Market Street Newbury RG14 5LD

Project title
Lower Way

Drawing title
Sewage Works Crossing


Date	Drawn by	Checked by	Paper size	Scale	Revision
15/08/2025	SF		A3	NTS	1

Drawing number
81236-AT-131-6

Drawing Status
Consultation

I:\Transport & Countryside\Network Management\HS\Planned # AT\AT\ Lower Way Shared Use # Drawings\Feasibility\10 Consultation\26091\ Lower Way 11 consultation.dwg

Reproduced from Ordnance Survey map with the permission of the Controller of Her Majesty's Stationery Office © Crown Copyright 2025. Unauthorised reproduction infringes Crown Copyright and may lead to prosecution or civil proceedings. West Berkshire District Council 0100024151.

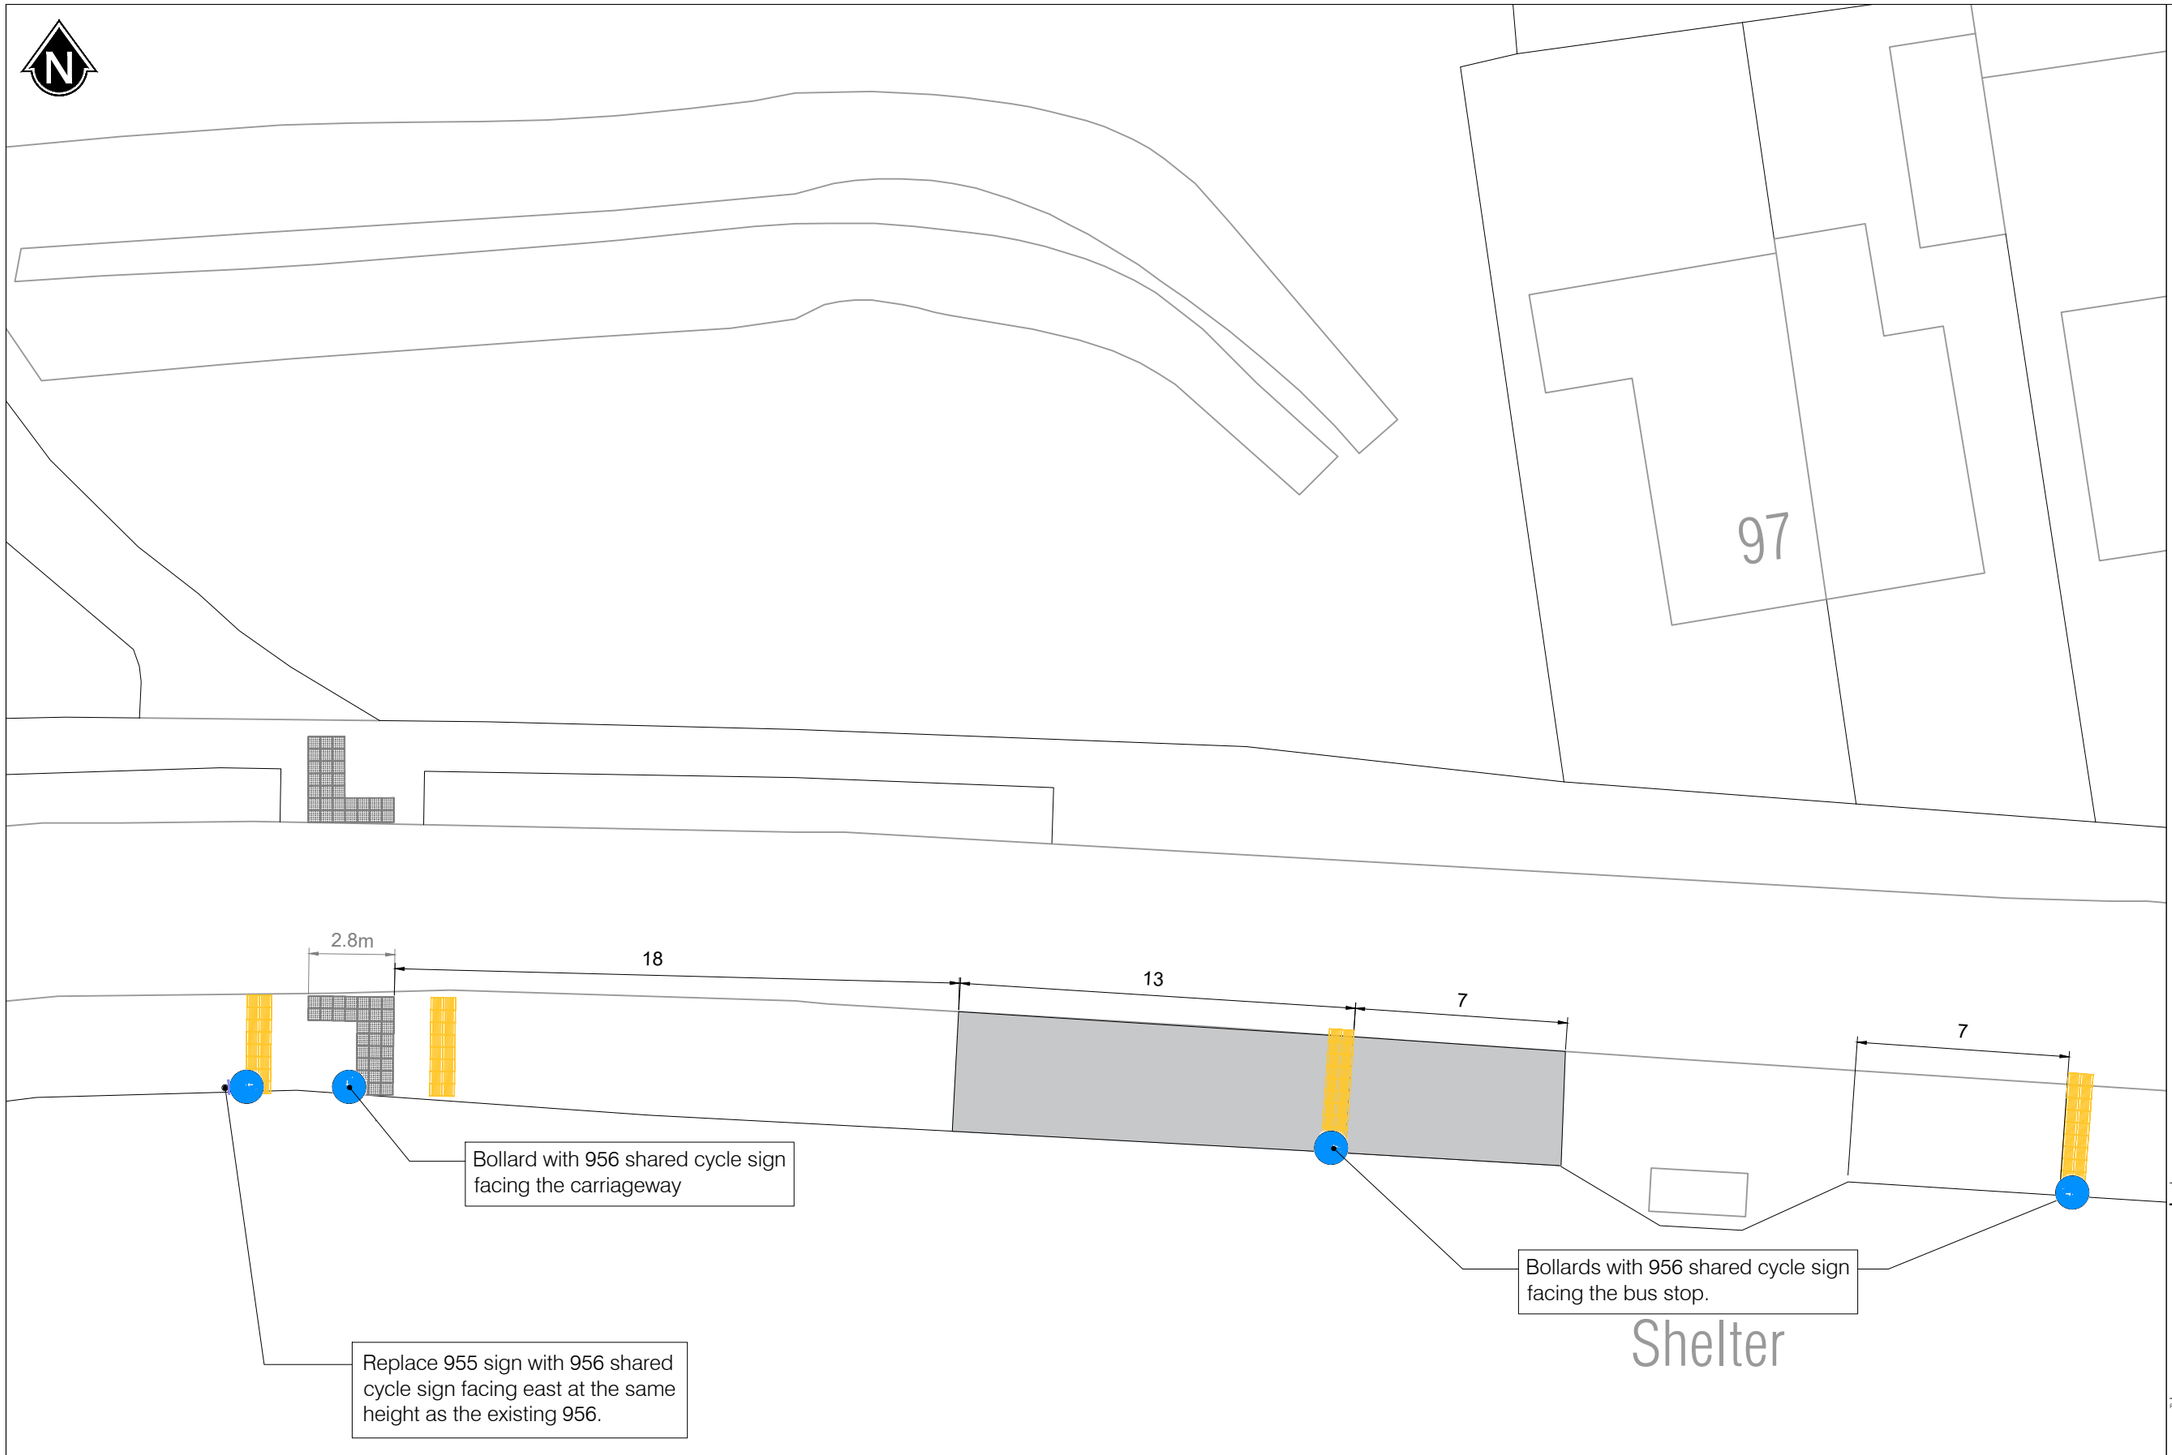

Key

Cycleway resurfacing

Corduroy Paving

Notes

1. Do not scale from this drawing.
2. All dimensions are shown in metres unless shown otherwise.
3. This drawing shows a proposed design for consultation.

Rev	Rev date	Description	DR	AU

West Berkshire Council

Environment

Council Offices Market Street Newbury RG14 5LD

Project title

Lower Way

Drawing title

Parsons Down Crossing

Date	Drawn by	Checked by	Paper size	Scale	Revision
29/08/2025	SF		A3	NTS	1

Drawing number

81236-AT-131-7

Drawing Status

Consultation

7

I:\Transport & Countryside\Network Management\HS\Schemes\ # AT\AT1 Lower Way Shared Use #2\Drawings\Feasibility\05 Consultation\25095 5 Lower Way 11 consultation.dwg

Reproduced from Ordnance Survey map with the permission of the Controller of Her Majesty's Stationery Office © Crown Copyright 2025. Unauthorised reproduction infringes Crown Copyright and may lead to prosecution or civil proceedings. West Berkshire District Council 0100024151.

3.2m Wide Shared Cycleway Facility and Crossing

New Lining for the Nature Discovery Center Entrance

New Crossing 5m back from junction to allow cyclists and pedestrians to cross behind vehicles

Sign 602 Give Way

3.2m Wide Shared Cycleway Facility and Crossing

Ascot Timber Fencing 1m high either side of the cycleway by the Nature Discovery Center

Nature Discovery Center Sign moved to new location

Bollard with 956 shared cycle sign facing the Nature Discovery Center

Sign 950 Cycle Route Ahead sign either side of the crossing

Dropped Crossing

Dropped Crossing

TREE

8

Key

- Cycleway surface
- Carriageway Surface
- Footway Surface
- Carriageway Give Way Triangle
- Carriageway Give Way Markings
- Cycleway Give Way Markings
- Blister Paving
- Carriageway Junction Markings
- Corduroy Paving
- Ascot Fencing, 1m high
- Grass
- Carriageway Median

Notes

1. Do not scale from this drawing.
2. All dimensions are shown in metres unless shown otherwise.
3. This drawing shows a proposed design for consultation.

Rev	Rev date	Description	DR	AU

West Berkshire Council

Environment

Council Offices Market Street Newbury RG14 5LD

Project title: Lower Way

Drawing title: Nature Centre Crossing Part 1


Date	Drawn by	Checked by	Paper size	Scale	Revision
29/08/2025	SF		A3	NTS	1

Drawing number: **81236-AT-131-8**

Drawing Status: **Consultation**

Reproduced from Ordnance Survey map with the permission of the Controller of Her Majesty's Stationery Office © Crown Copyright 2025. Unauthorised reproduction infringes Crown Copyright and may lead to prosecution or civil proceedings. West Berkshire District Council 0100024151.

I:\Transport & Countryside\Network Management\HS\Shared\# AT\AT1 Lower Way Shared Use\#Drawings\Feasibility\10 Consultation\230915 Lower Way 11 consultation.dwg

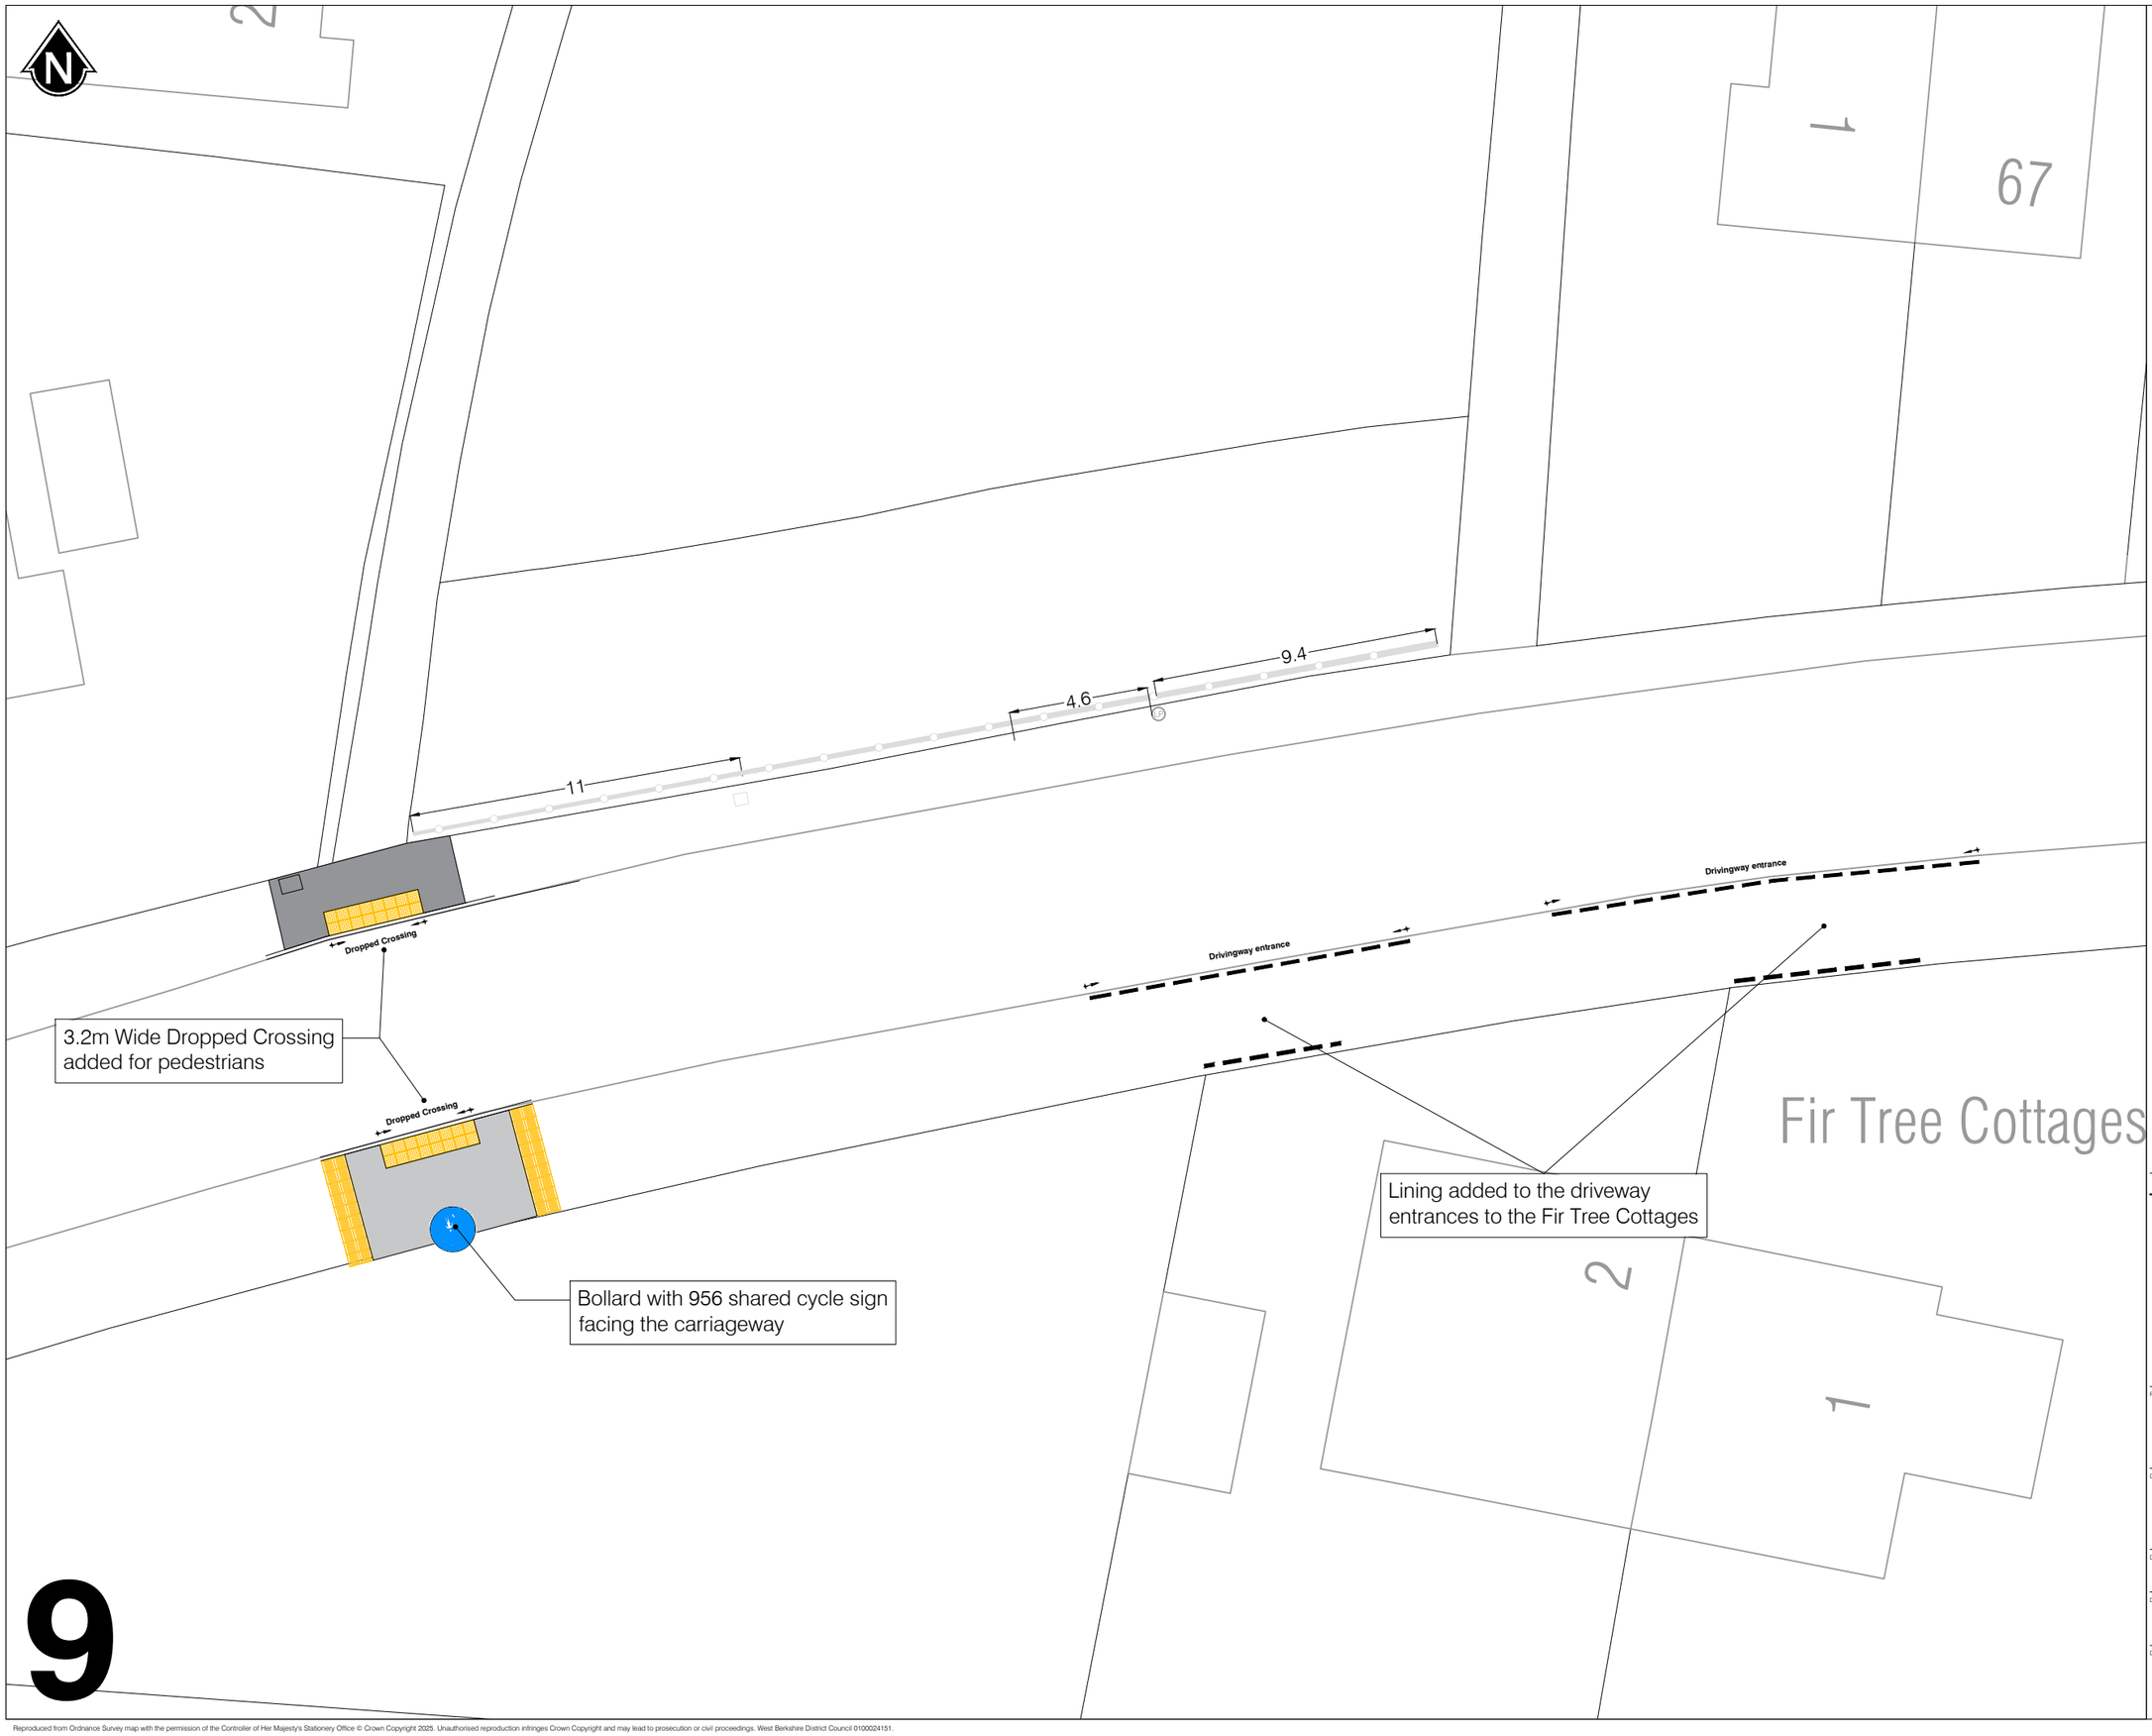

9

Key

Cycleway

Carriageway

Blister Paving

Corduroy Paving

Junction Over Cycleway Marking

Notes

1. Do not scale from this drawing.
2. All dimensions are shown in metres unless shown otherwise.
3. This drawing shows a proposed design for consultation.

Rev	Rev date	Description	DR	AU

West Berkshire Council

Environment

Council Offices Market Street Newbury RG14 5LD

Project title

Lower Way

Drawing title

Swansdown Walk Crossing

Date	Drawn by	Checked by	Paper size	Scale	Revision
29/08/2025	SF		A3	NTS	1

Drawing number

81236-AT-131-9

Drawing Status

Consultation

I:\Transport & Countryside\Network Management\Schemes\ # AT\81236 Lower Way Shared Use\ # Drawings\ Feasibility\10 Consultation\305915 Lower Way 11 consultation.dwg

Reproduced from Ordnance Survey map with the permission of the Controller of Her Majesty's Stationery Office © Crown Copyright 2025. Unauthorised reproduction infringes Crown Copyright and may lead to prosecution or civil proceedings. West Berkshire District Council 0100024151.

Bollards with 956 shared cycle sign facing the bus stop.

10

Key

Corduroy Paving

Notes

1. Do not scale from this drawing.
2. All dimensions are shown in metres unless shown otherwise.
3. This drawing shows a proposed design for consultation.

Rev	Rev date	Description	DR	AU

West Berkshire Council

Environment

Council Offices Market Street Newbury RG14 5LD

Project title

Lower Way

Drawing title

Bus Stop

Date	Drawn by	Checked by	Paper size	Scale	Revision
29/08/2025	SF		A3	NTS	1

Drawing number

81236-AT-131-10

Drawing Status

Consultation

I:\Transport & Countryside\Network Management\#Schemes # AT\AT\ Lower Way Shared Use\# Drawings\Feasibility\10 Consultation\259915 Lower Way 11 consultation.dwg

Reproduced from Ordnance Survey map with the permission of the Controller of Her Majesty's Stationery Office © Crown Copyright 2025. Unauthorised reproduction infringes Crown Copyright and may lead to prosecution or civil proceedings. West Berkshire District Council 0100024151.

Bollard with 956 shared cycle sign facing the carriageway

Newbury Left Finger Mounted Single Sided
Thatcham Right Finger Mounted Single Sided

Install Shared Facility Cycle Crossing with Tactiles
- Crossing moved to give more space on the island
- Tactiles added
- Step up to kerb removed
- Crossings are 3.2m wide

Install Pedestrian Dropped Crossing with Tactiles
- Crossing moved to give more space on the island
- Tactiles added
- Step up to kerb removed
- Crossings are 2m wide

Signs 2 x 950 Cycle Route Ahead
- One facing the junction entrance.
- The other facing traffic on the roundabout.

Install Dropped Crossing for Cyclists using NR4, 2.7m wide

Bollard with 956 shared cycle sign facing the carriageway, and retain existing pedestrian crossing

Bollard with 956 shared cycle sign facing East

Widened shared cycleway to 3m, and provided improved crossing to and from NR4

NR4 Finger Mounted Double Sided Sign pointing along the crossings.

Bollard with 956 shared cycle sign facing the carriageway

Install Wider Island with Pedestrian Dropped Crossing and Tactiles
- Island widened to give enough space for crossing
- Island widened to the existing white lines to the west to retain existing carriageway width
- Tactiles added
- Step up to kerb removed
- Crossings are 2m wide

Speed Cushion

Speed Cushion

Speed Cushion

6m

6m

11

12

Key

- Cycleway
- Footway
- Cycle Symbols
- Cycle Route Direction Arrows
- Cycleway Give Way
- Blister Paving
- Corduroy Paving
- Grass

Notes

1. Do not scale from this drawing.
2. All dimensions are shown in metres unless shown otherwise.
3. This drawing shows a proposed design for consultation.

Rev	Rev date	Description	DR	AU

West Berkshire Council
Environment
Council Offices Market Street Newbury RG14 5LD

Project title: Lower Way

Drawing title: The Moors Roundabout

Date	Drawn by	Checked by	Paper size	Scale	Revision
29/08/2025	SF		A3	NTS	1

Drawing number: **81236-AT-131-11**

Drawing Status: **Consultation**

11

I:\Transport & Countryside\Network Management\#Schemes\ # AT\AT1 Lower Way Shared Use # Drawings\Feasibility\10 Consultation\26091 Lower Way 11 consultation.dwg

Reproduced from Ordnance Survey map with the permission of the Controller of Her Majesty's Stationery Office © Crown Copyright 2025. Unauthorised reproduction infringes Crown Copyright and may lead to prosecution or civil proceedings. West Berkshire District Council 0100024151.

A4 Right Finger Mounted Single Sided pointing North-East.
966 central mounted facing South-West.

Bollard with 956 shared cycle sign facing North

Bollard with 956 shared cycle sign facing the carriageway.
Retain existing dropped pedestrian tactile crossing.

Newbury Right Centre Mounted Single Sided facing North

Widened shared cycleway to 3m, and provided improved crossing to and from NR4

A4 Left Finger Mounted Single Sided pointing North.
Thatcham Right Finger Mounted Single Sided pointing East.

CYCLISTS REJOIN CARRIAGEWAY

Dropped Crossing

Dropped Crossing

Thatcham Library 2 mins

Thatcham 8 mins 4

Thatcham 8 mins 4

Newbury 8 mins 4

12

Gas Gov

Key

- Cycleway
- Footway
- Cycle Symbols
- Cycleway Give Way
- Blister Paving
- Corduroy Paving
- Grass

Notes

1. Do not scale from this drawing.
2. All dimensions are shown in metres unless shown otherwise.
3. This drawing shows a proposed design for consultation.

Rev	Rev date	Description	DR	AU

West Berkshire Council
Environment
Council Offices Market Street Newbury RG14 5LD

Project title: Lower Way

Drawing title: Green Lane Junction

Date	Drawn by	Checked by	Paper size	Scale	Revision
29/08/2025	SF		A3	NTS	1

Drawing number: **81236-AT-131-12**

Drawing Status: **Consultation**

I:\Transport & Countryside\Network Management\HiGhamned # ATJAT\ Lower Way Shared Use # Drawings\Feasibility\10 Consultation\26091\ Lower Way 11 consultation.dwg

Reproduced from Ordnance Survey map with the permission of the Controller of Her Majesty's Stationery Office © Crown Copyright 2025. Unauthorised reproduction infringes Crown Copyright and may lead to prosecution or civil proceedings. West Berkshire District Council 0100024151.